EZ ENTRY ®
5299 ENTERPRISE DRIVE
LOCKPORT, NY 14094
PH. (716) 434-3440
FAX. (716) 434-7770

PROJECT:	
LOCATION:	
ARCHITECT:	
DWG NO. 016	REV 11/01/07

STYLE: EZ ENTRY (MARINE) DOOR/FRAME

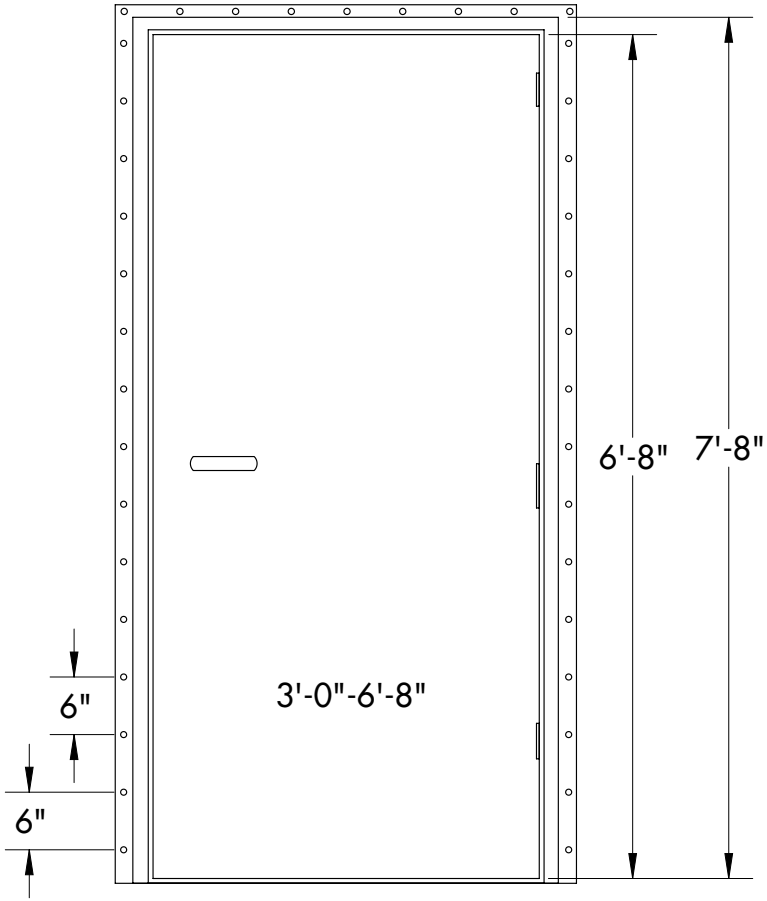

FRONT VIEW

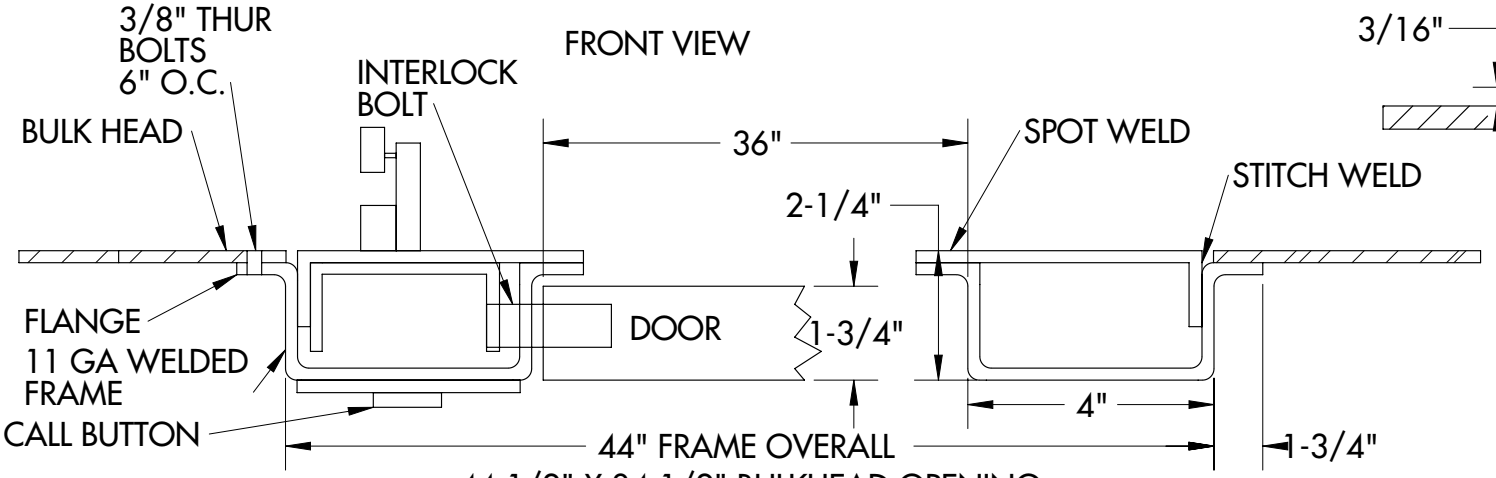

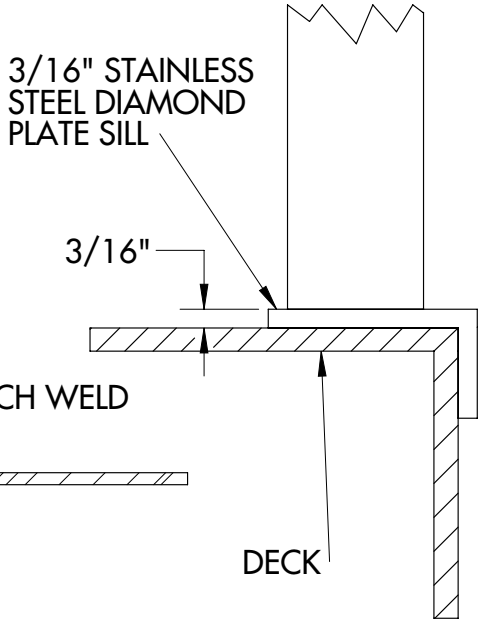

SHAFT SIDE

FNAME
REVDATE
USER